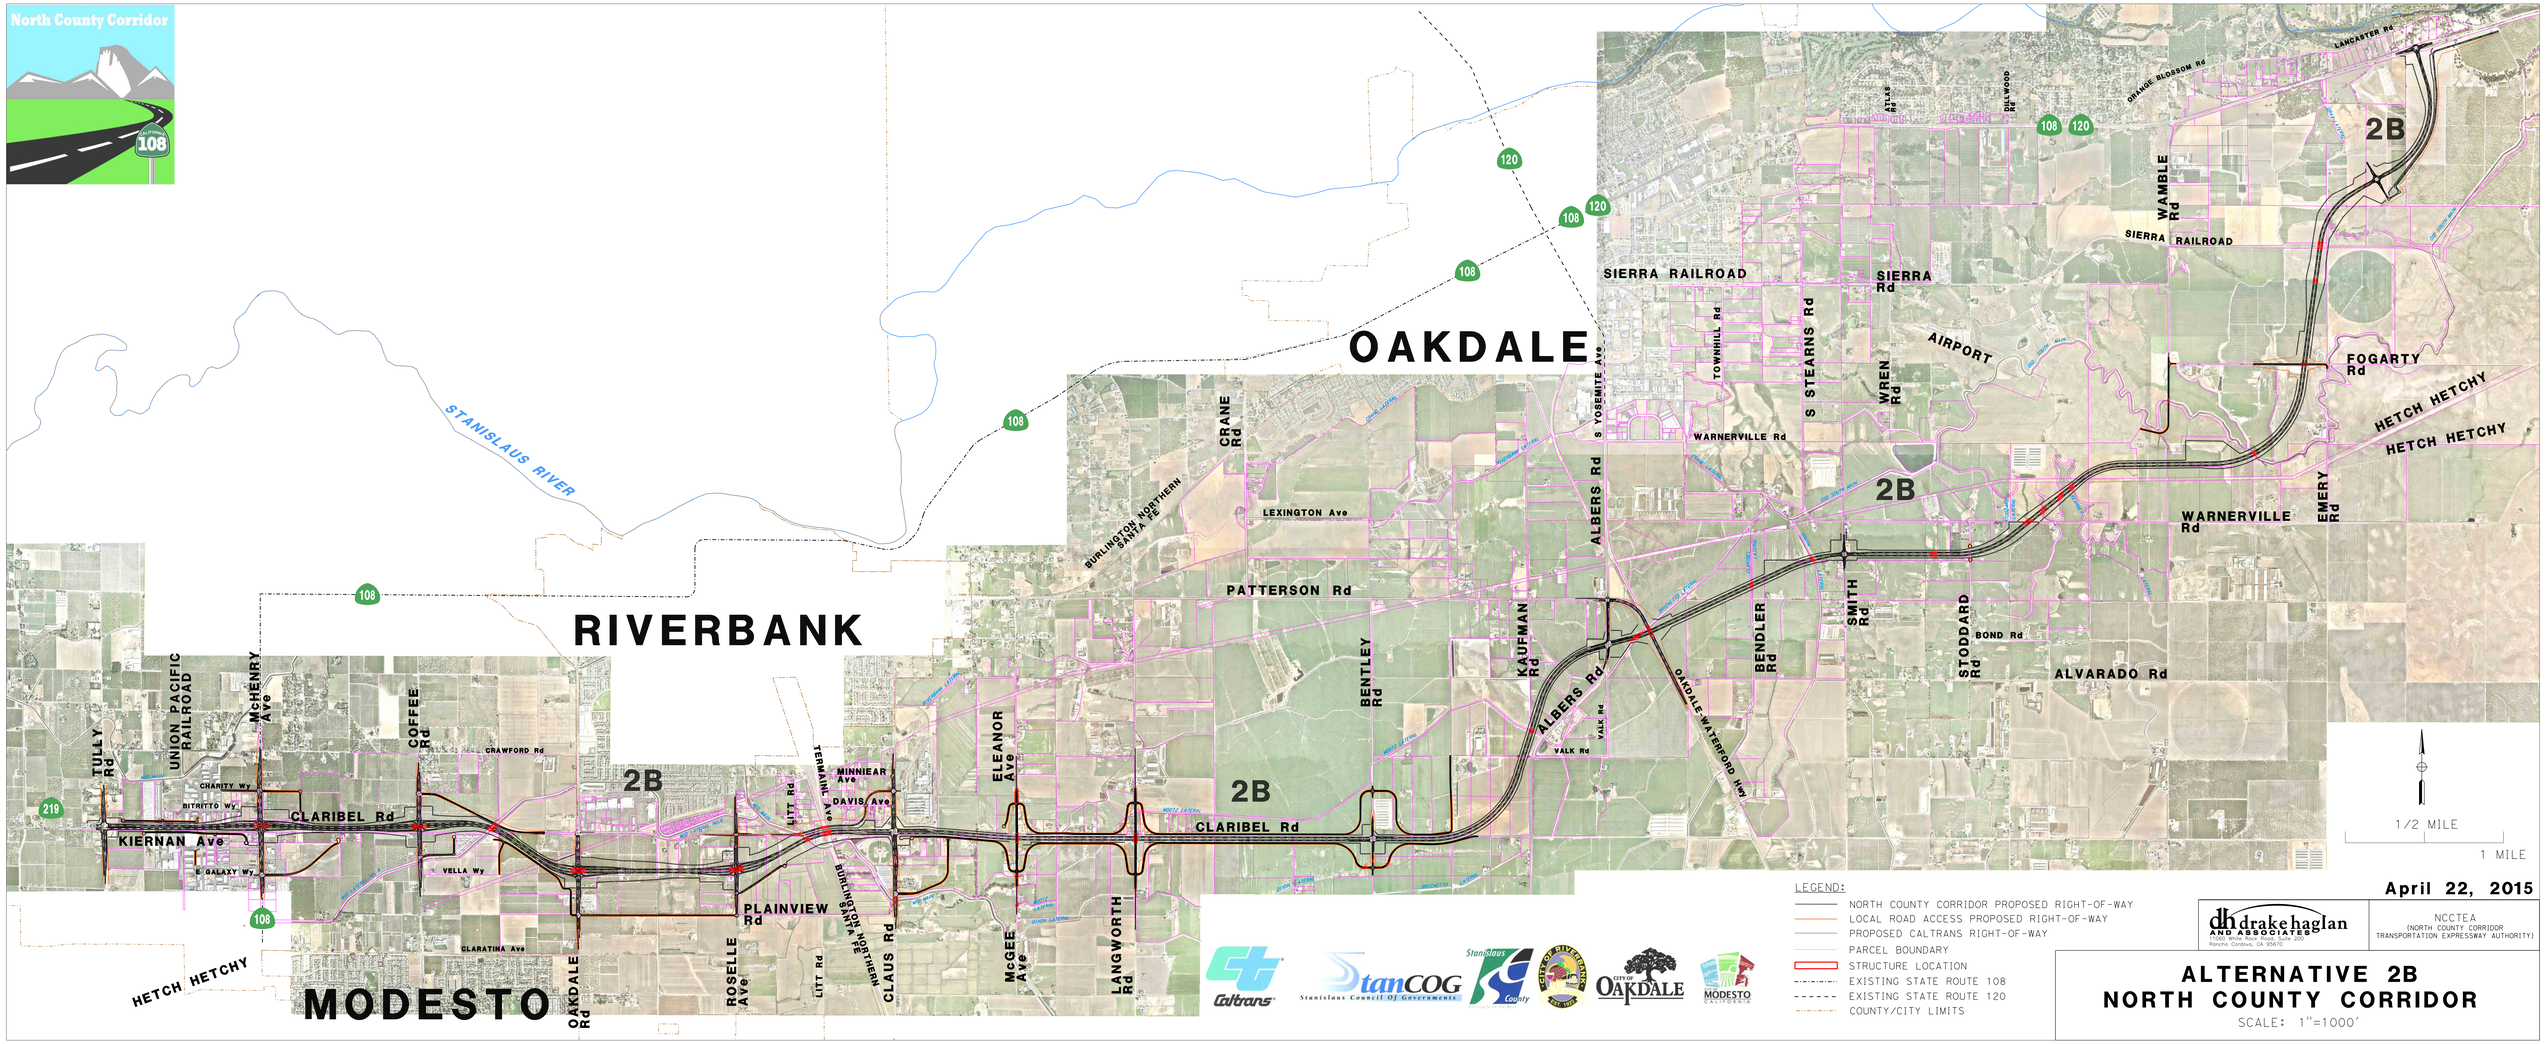

LEGEND:

- NORTH COUNTY CORRIDOR PROPOSED RIGHT-OF-WAY
- LOCAL ROAD ACCESS PROPOSED RIGHT-OF-WAY
- PROPOSED CALTRANS RIGHT-OF-WAY
- PARCEL BOUNDARY
- STRUCTURE LOCATION
- EXISTING STATE ROUTE 108
- EXISTING STATE ROUTE 120
- COUNTY/CITY LIMITS

April 22, 2015

drake haglan AND ASSOCIATES
11060 White Rock Road, Suite 200
Rancho Cordova, CA 95670

NCCTEA
(NORTH COUNTY CORRIDOR TRANSPORTATION EXPRESSWAY AUTHORITY)

ALTERNATIVE 2B
NORTH COUNTY CORRIDOR

SCALE: 1"=1000'