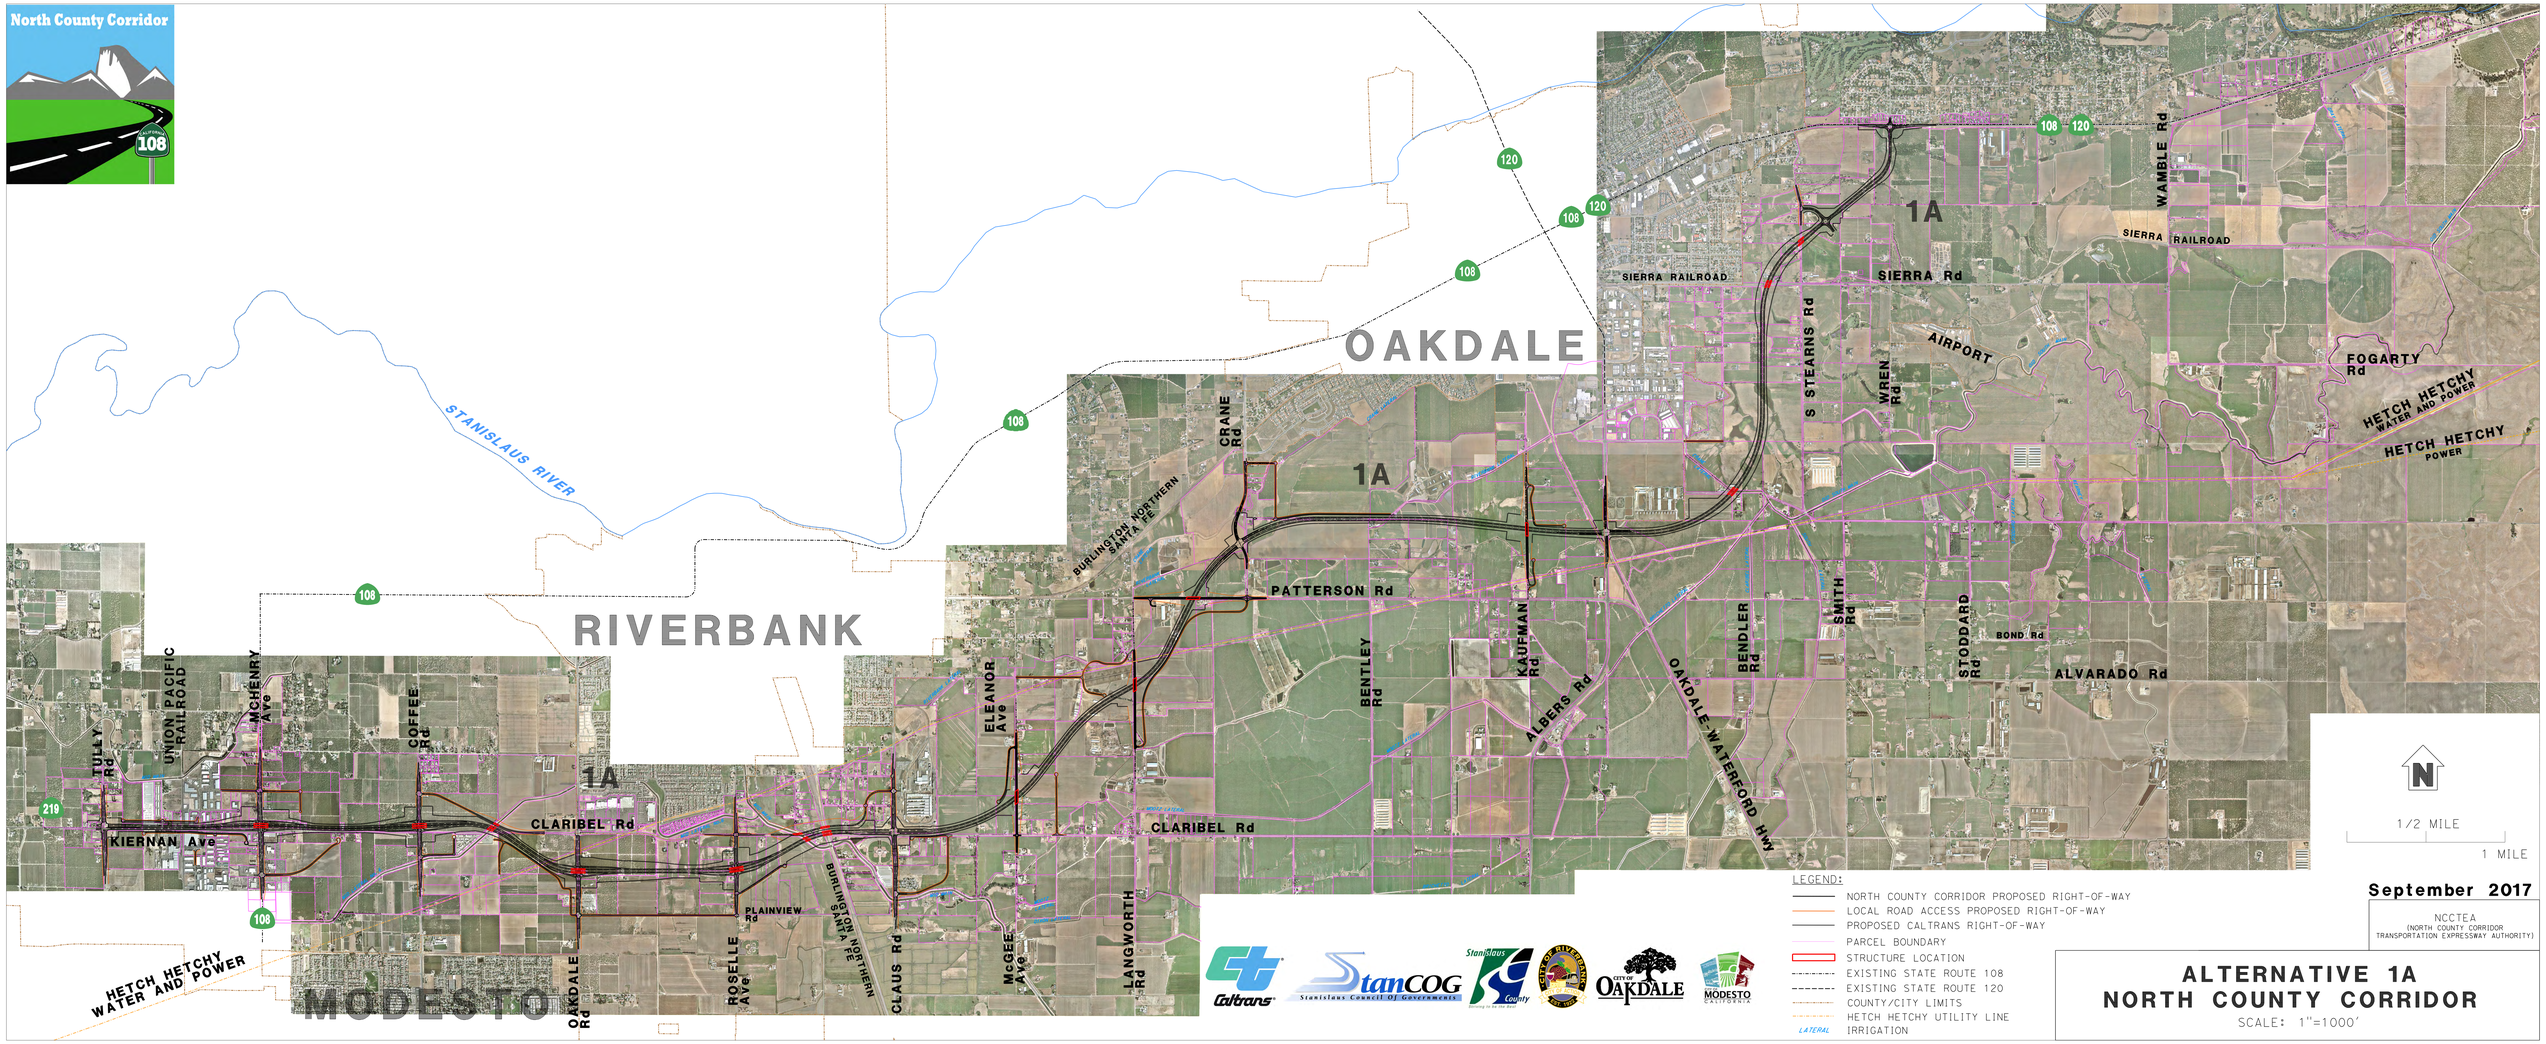
North County Corridor
108
OAKDALE
RIVERBANK
MODESTO
STANISLAUS RIVER
1A
SIERRA RAILROAD
SIERRA Rd
AIRPORT
S STEARNS Rd
WREN Rd
WAMBLE Rd
FOGARTY Rd
HETCH HETCHY WATER AND POWER
HETCH HETCHY POWER
CRANE Rd
BURLINGTON NORTHERN SANTA FE
PATTERSON Rd
BENTLEY Rd
KAUFMAN Rd
ALBERS Rd
OAKDALE WATERFORD HWY
BENDLER Rd
SMITH Rd
STODDARD Rd
BOND Rd
ALVARADO Rd
ELEANOR Ave
CLARIBEL Rd
LANGWORTH Rd
McGEE Ave
CLAUS Rd
ROSELLE Ave
PLAINVIEW Rd
OAKDALE Rd
KIERNAN Ave
TULLY Rd
UNION PACIFIC RAILROAD
McHENRY Ave
COFFEE Rd
219
120
N
1/2 MILE
1 MILE
LEGEND:
NORTH COUNTY CORRIDOR PROPOSED RIGHT-OF-WAY
LOCAL ROAD ACCESS PROPOSED RIGHT-OF-WAY
PROPOSED CALTRANS RIGHT-OF-WAY
PARCEL BOUNDARY
STRUCTURE LOCATION
EXISTING STATE ROUTE 108
EXISTING STATE ROUTE 120
COUNTY/CITY LIMITS
HETCH HETCHY UTILITY LINE
LATERAL IRRIGATION
Caltrans
StanCOG
Stanislaus Council Of Governments
Stanislaus County
CITY OF OAKDALE
MODESTO
September 2017
NCCTEA
(NORTH COUNTY CORRIDOR TRANSPORTATION EXPRESSWAY AUTHORITY)
ALTERNATIVE 1A
NORTH COUNTY CORRIDOR
SCALE: 1"=1000'